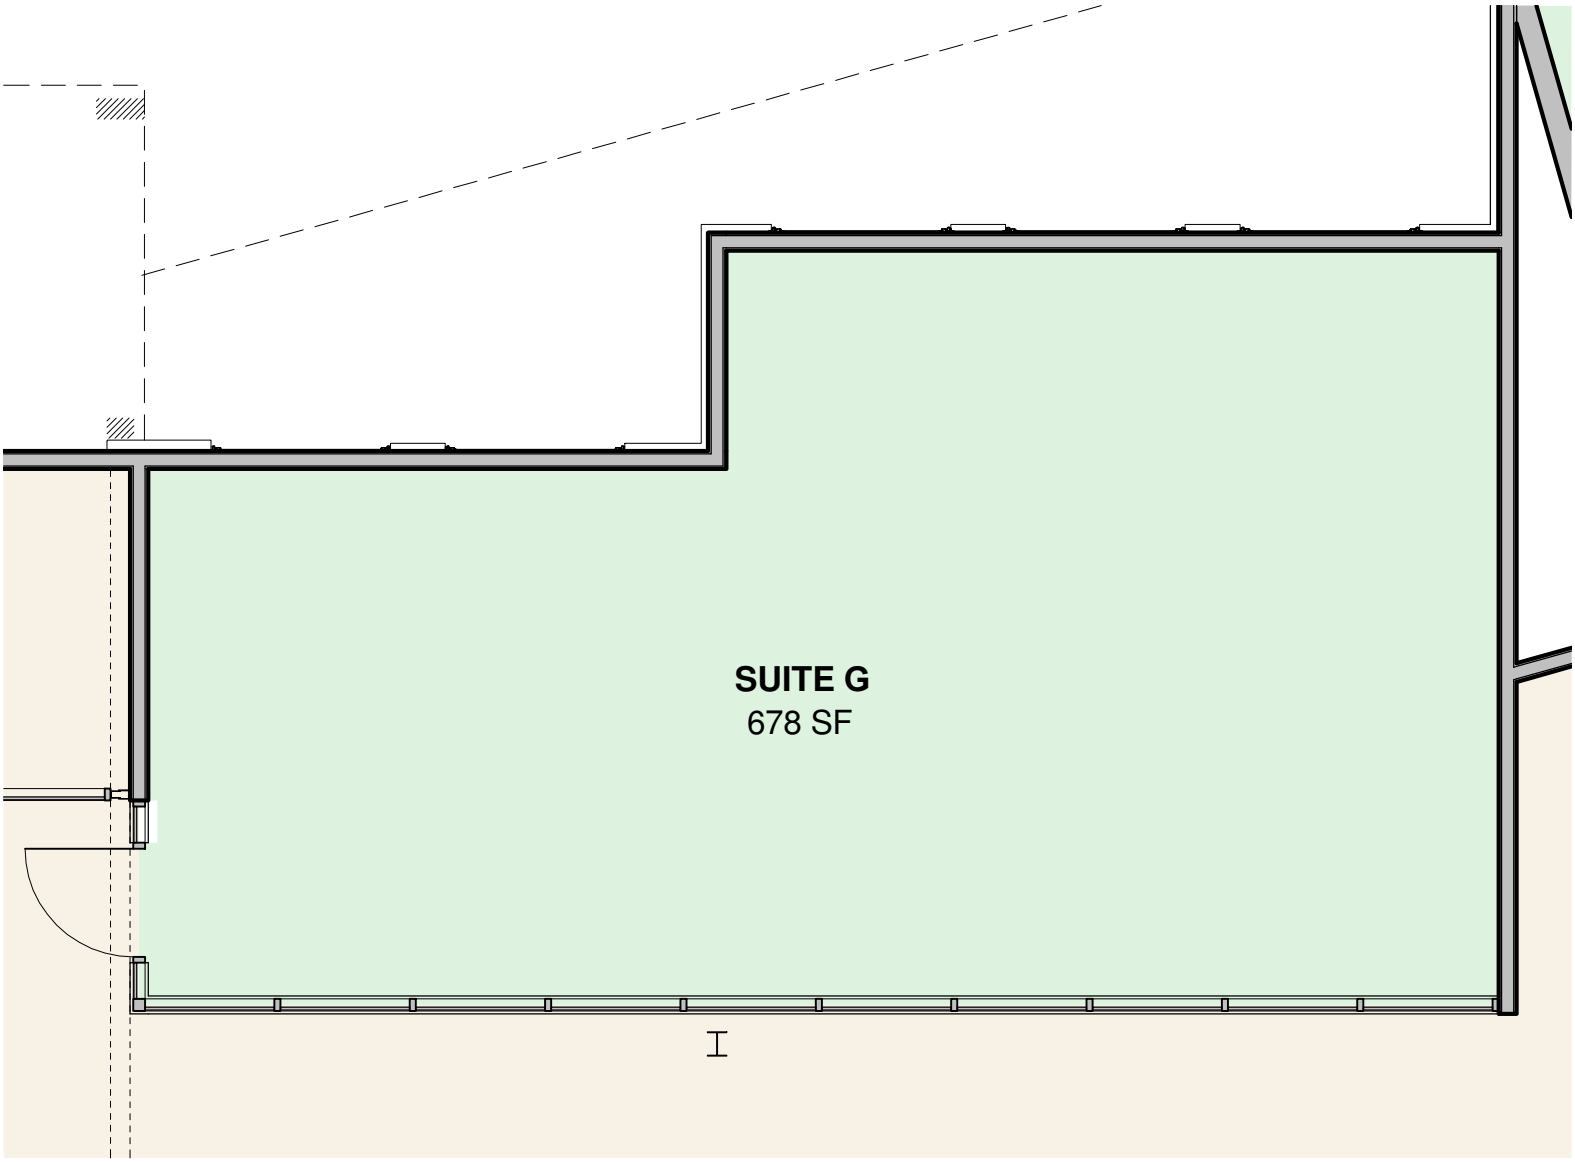


ALLEGRONE REAL ESTATE

BERKSHIRE DESIGN CENTER

150 PITTSFIELD ROAD, LENOX, MASSACHUSETTS 01240

SCALE: 3/16" = 1'-0"

SUITE H

FLOOR PLAN